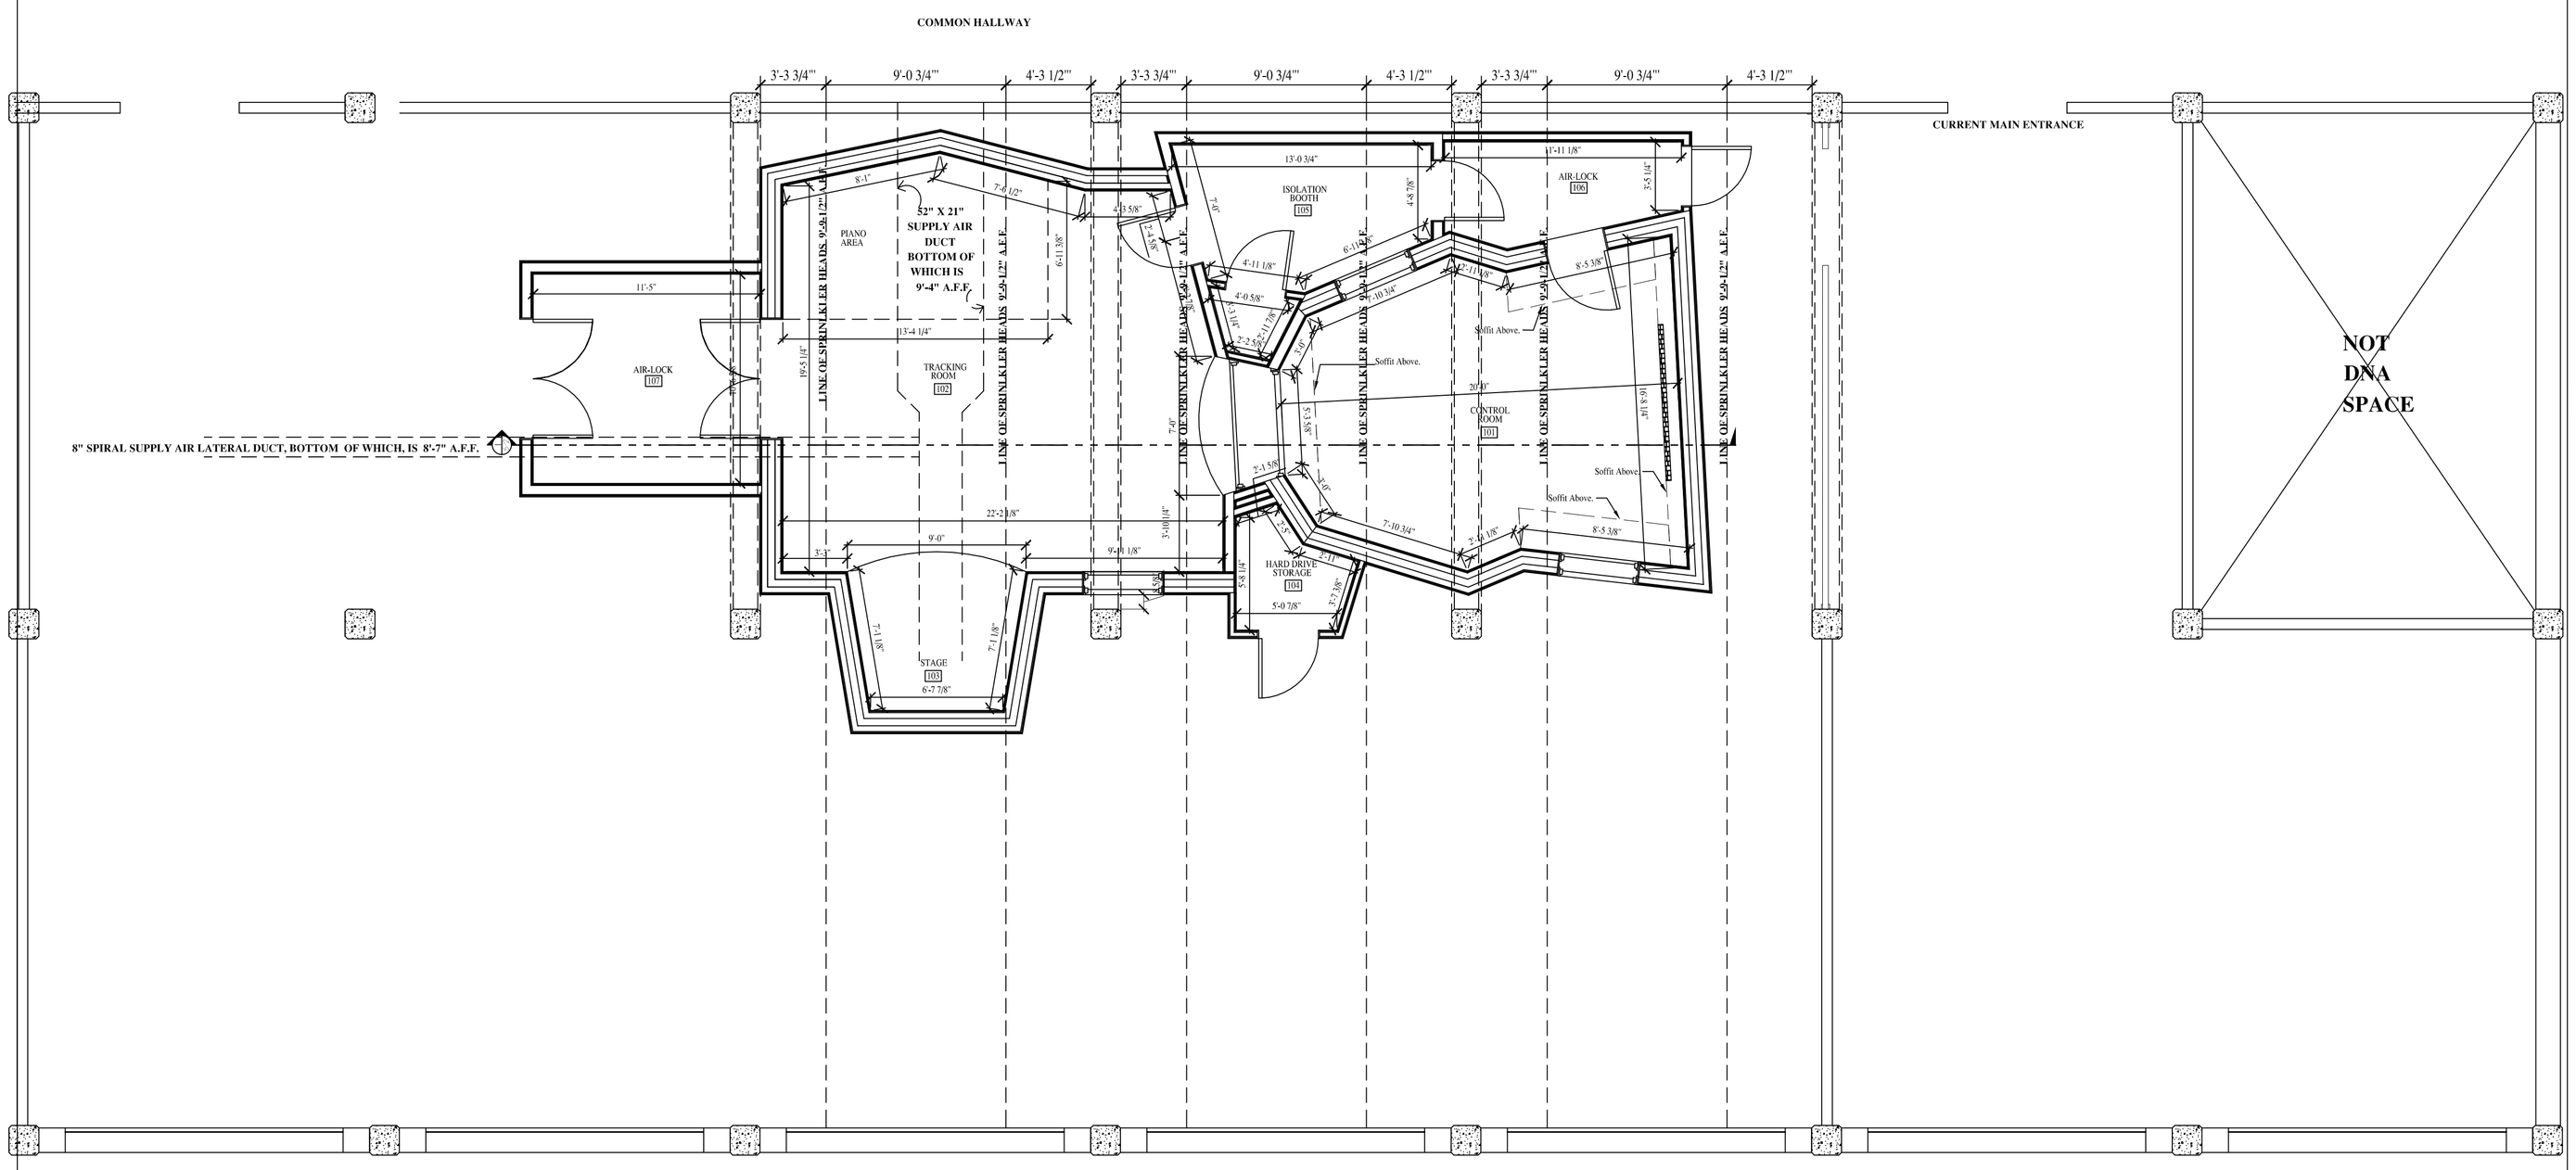

FLOOR PLAN W/COLUMN GRID

SCALE: 1/4" = 1'-0"

For Reproduction of this or any portion of this drawing, see Terms & Conditions on file with Baker Architects, Inc.
© 2010 Baker Architects, Inc.

BAKER ARCHITECTS
INDIANAPOLIS ~ NEW YORK ~ LOS ANGELES
(812) 249-5112 L.HAROLD BAKER
(812) 240-0478 R.CHRIS BAKER
(812) 249-6200 C.KEITH BAKER
bakerarchitects@bak.com

Hedbak Designed Acoustic design/consulting/support
(317) 863-0753
projects@HedbackDesignedAcoustics.com

MUSICAL DNA

FLOOR PLAN W/COLUMN GRID

DRAWN BY: HB, CMB, SB, JH
CHECKED BY: HB, CMB, SB
APPROVED BY: HB
SCALE: SCALE: 1/4" = 1'-0"
DATE: 6/19/08
DO NOT SCALE PRINT

DRAWING NUMBER
A-3